KEY TO MAPS

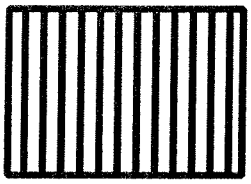

Area Added

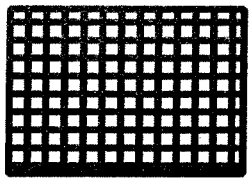

Area Redesignated

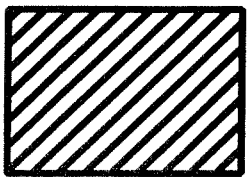

Area Removed or
De-allocated

Proposals Map Change No: PIC 102

Policy: H1.1

Site: H1.1.24 Sandy Mill, Royton

Change: Housing allocation moved from Phase 2 to Phase 1 and site extended

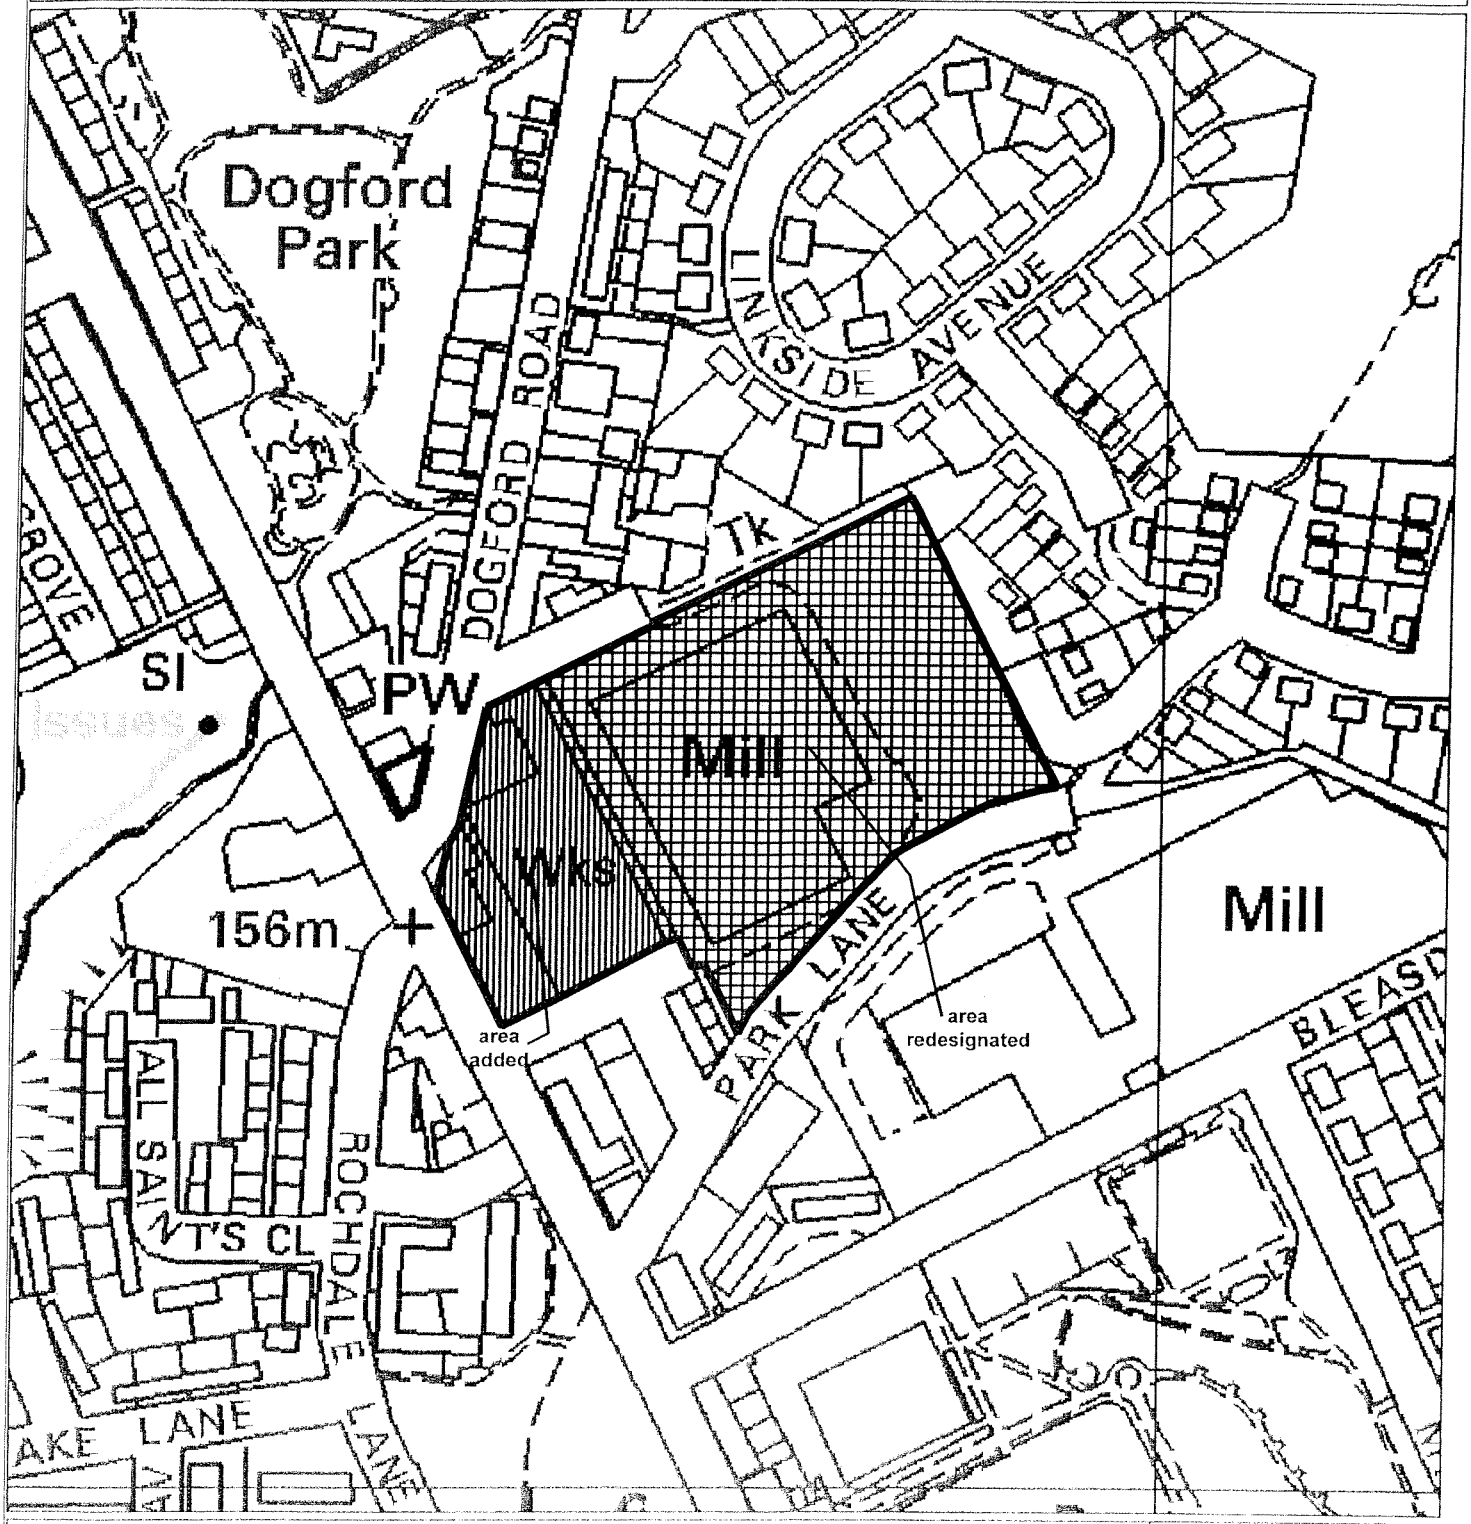

Oldham Unitary Development Plan
Pre-Inquiry Change - November 2004

Scale 1:2500
OS Ref SD9108SE

Reproduced from the Ordnance Survey mapping with the permission of the Controller of Her Majesty's Stationery Office © Crown copyright.
Unauthorised reproduction infringes Crown copyright and may lead to prosecution or civil proceedings. Oldham MBC Licence No. 100019568. 2004.

OLDHAM Metropolitan Borough

Proposals Map Change No: PIC 103

Policy: H1.1

Site: H1.1.26 Land at Spencer Street

Change: New Phase 1 Housing Allocation

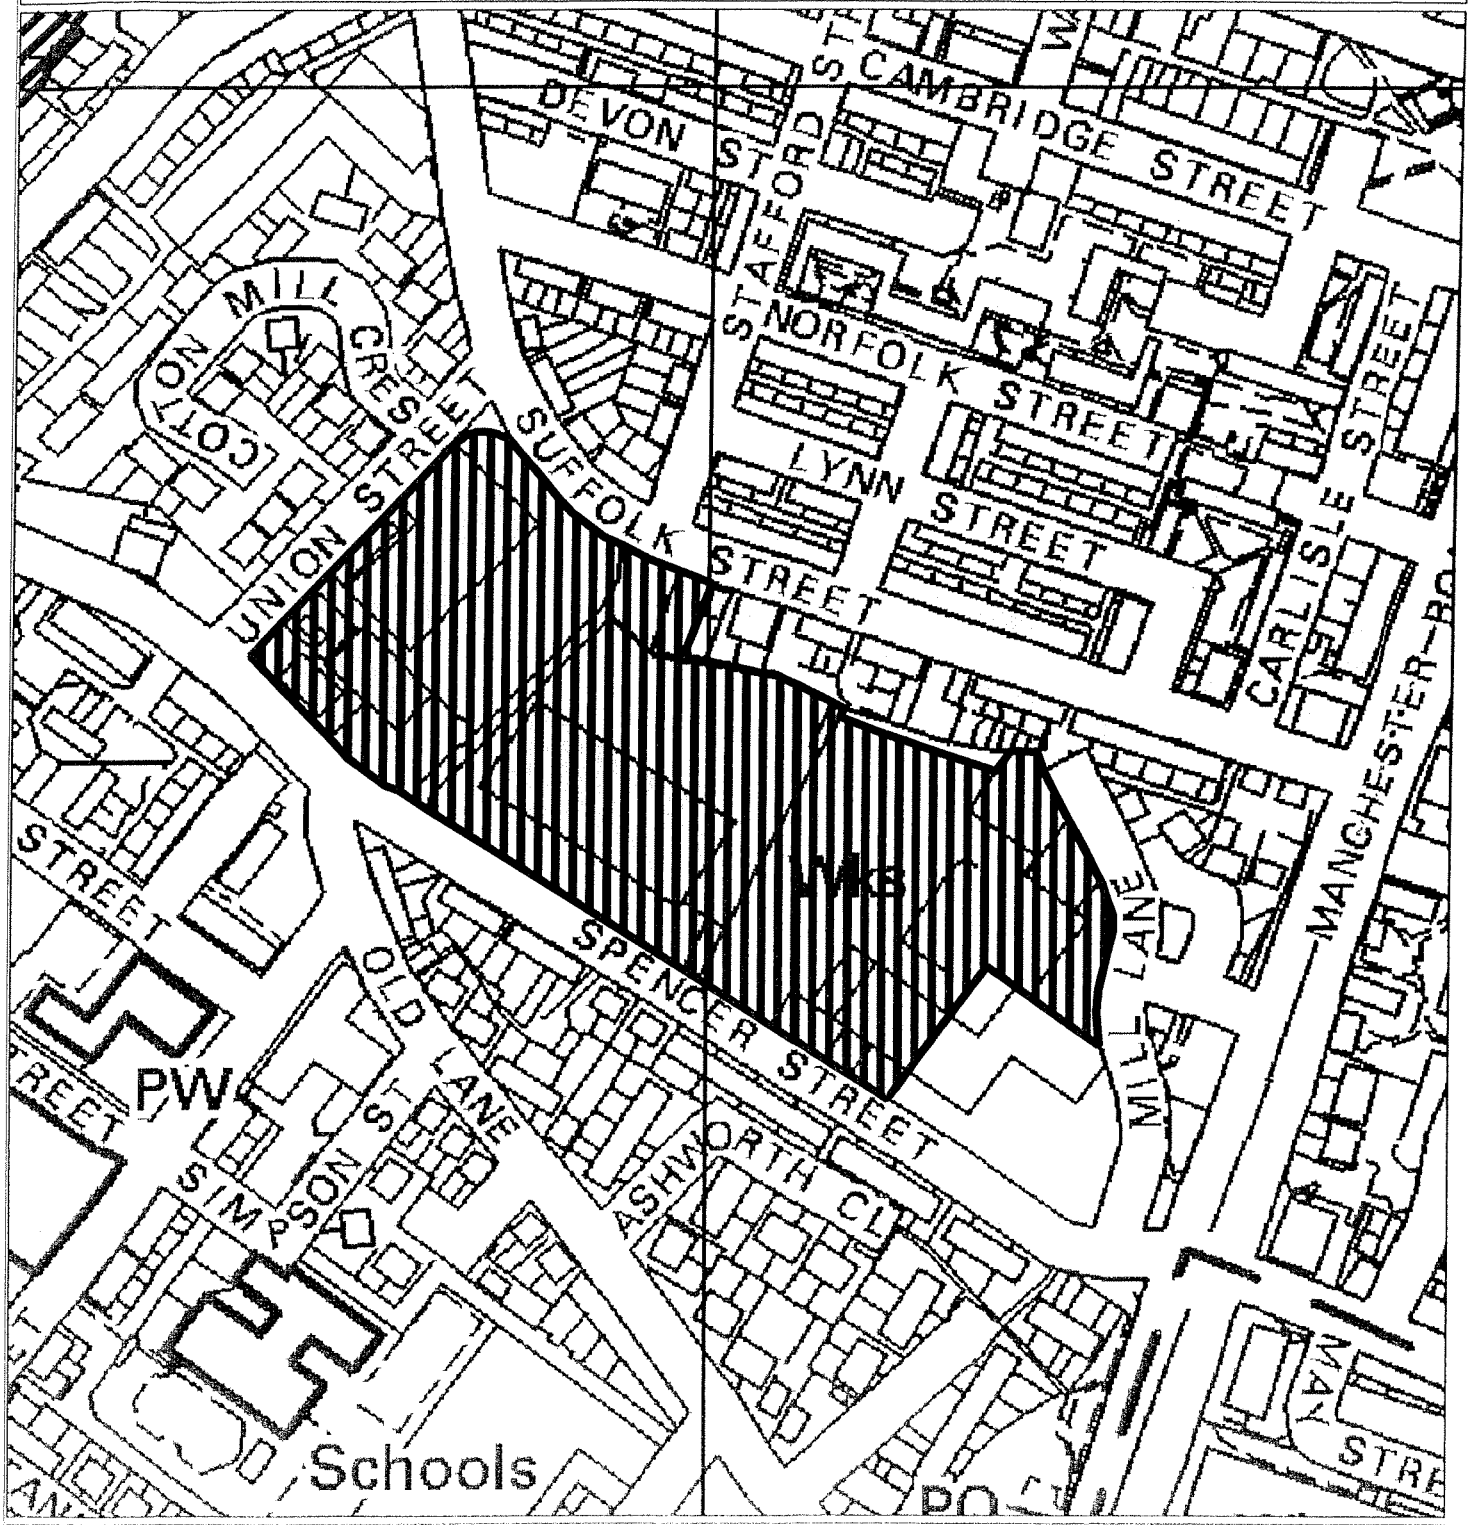

Oldham Unitary Development Plan
Pre-Inquiry Change - November 2004

Scale: 1:2500

OS Ref:

Reproduced from the Ordnance Survey mapping with the permission of the Controller of Her Majesty's Stationery Office © Crown copyright. Unauthorised reproduction infringes Crown copyright and may lead to prosecution or civil proceedings. Oldham MBC Licence No. 100019668. 2004.

OLDHAM Metropolitan Borough

Proposals Map Change No: PIC 104

Policy: H1.1

Site: H1.1.27 Hartford Mill / Land off Milne Street, Oldham

Change: New Phase 1 Housing Allocation

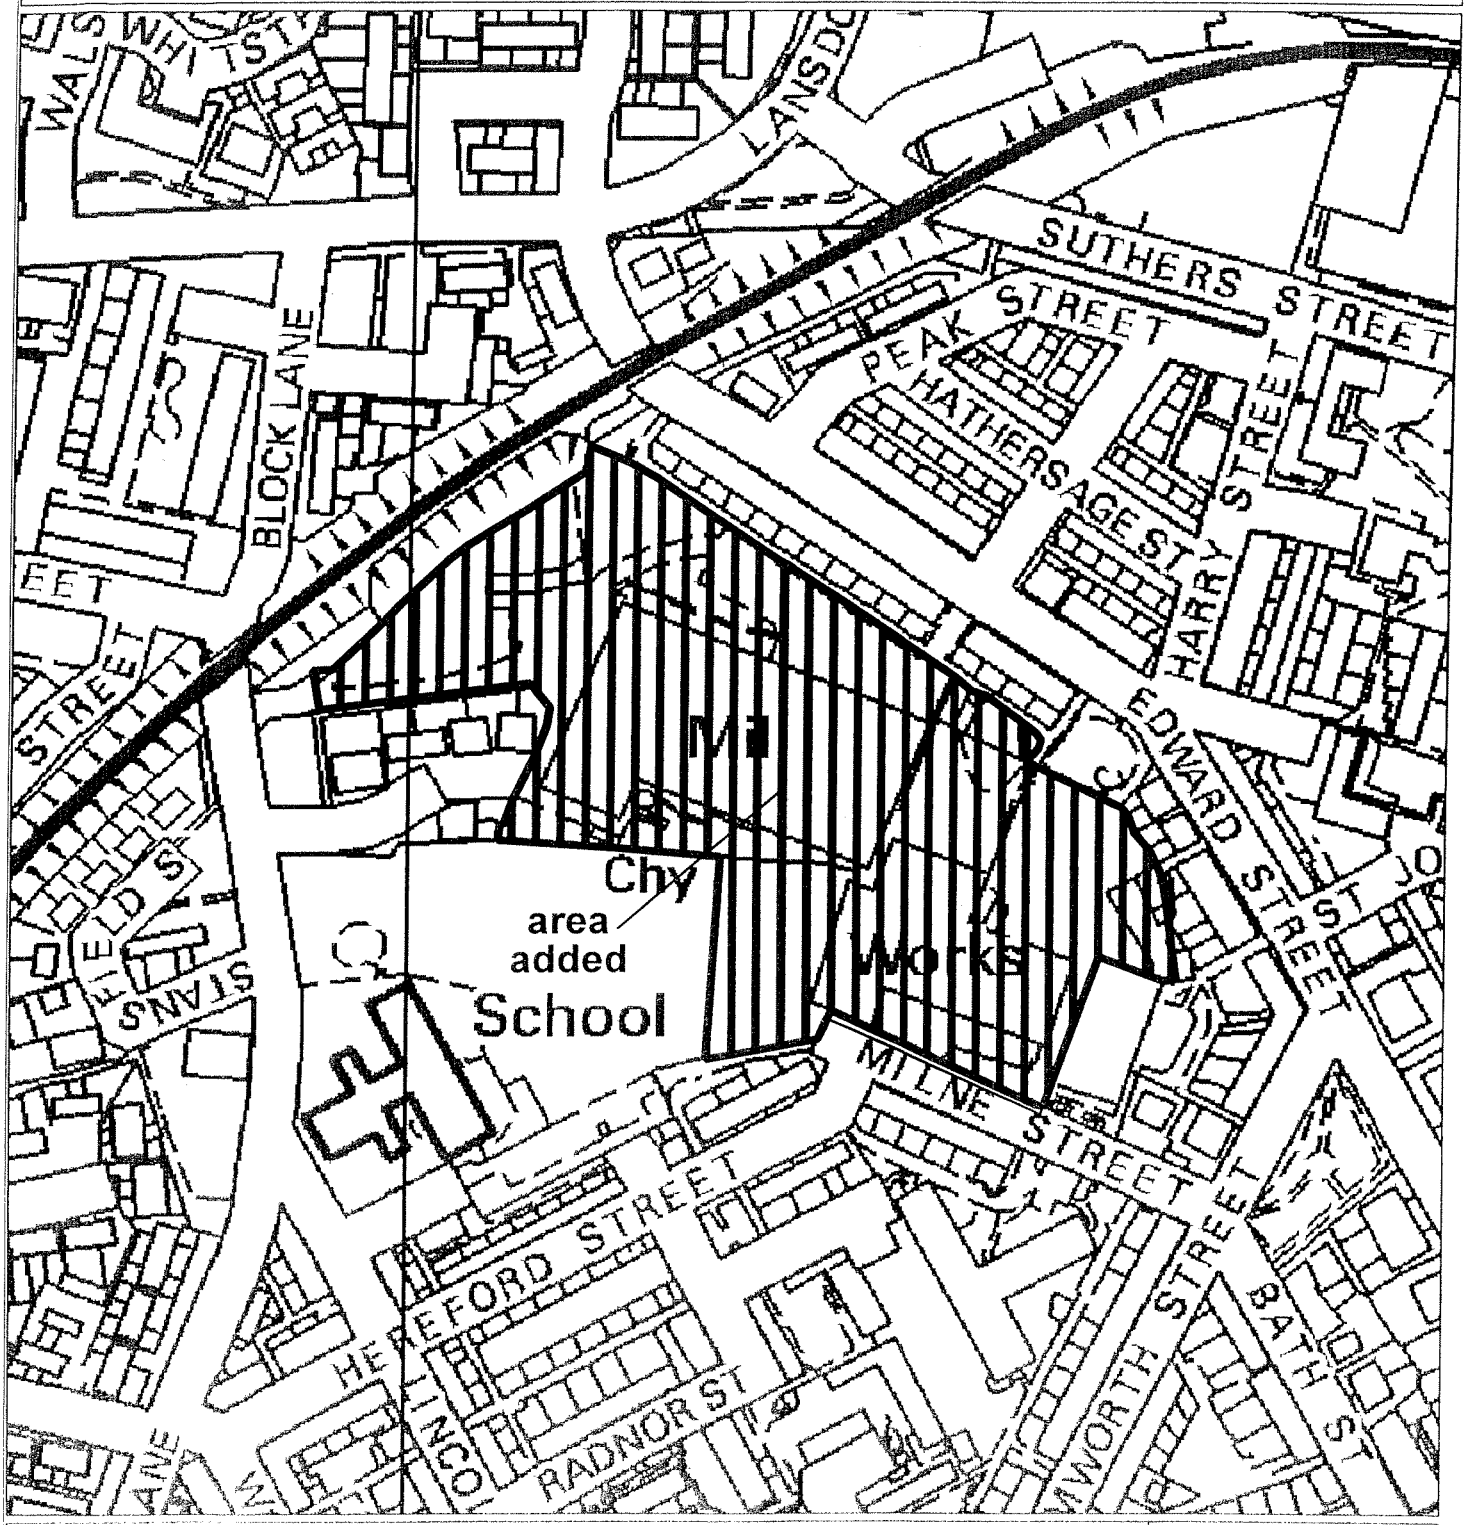

Oldham Unitary Development Plan
Pre-Inquiry Change - November 2004

Scale: 1:2500

OS Ref:

OLDHAM Metropolitan Borough

Reproduced from the Ordnance Survey mapping with the permission of the Controller of Her Majesty's Stationery Office © Crown copyright.
Unauthorised reproduction infringes Crown copyright and may lead to prosecution or civil proceedings. Oldham MBC Licence No. 100019685. 2004

Proposals Map Change No: PIC 105

Policy: H1.1

Site: H1.1.11 Acorn Mill, St John Street, Lees

Change: Phase I Housing allocation deleted

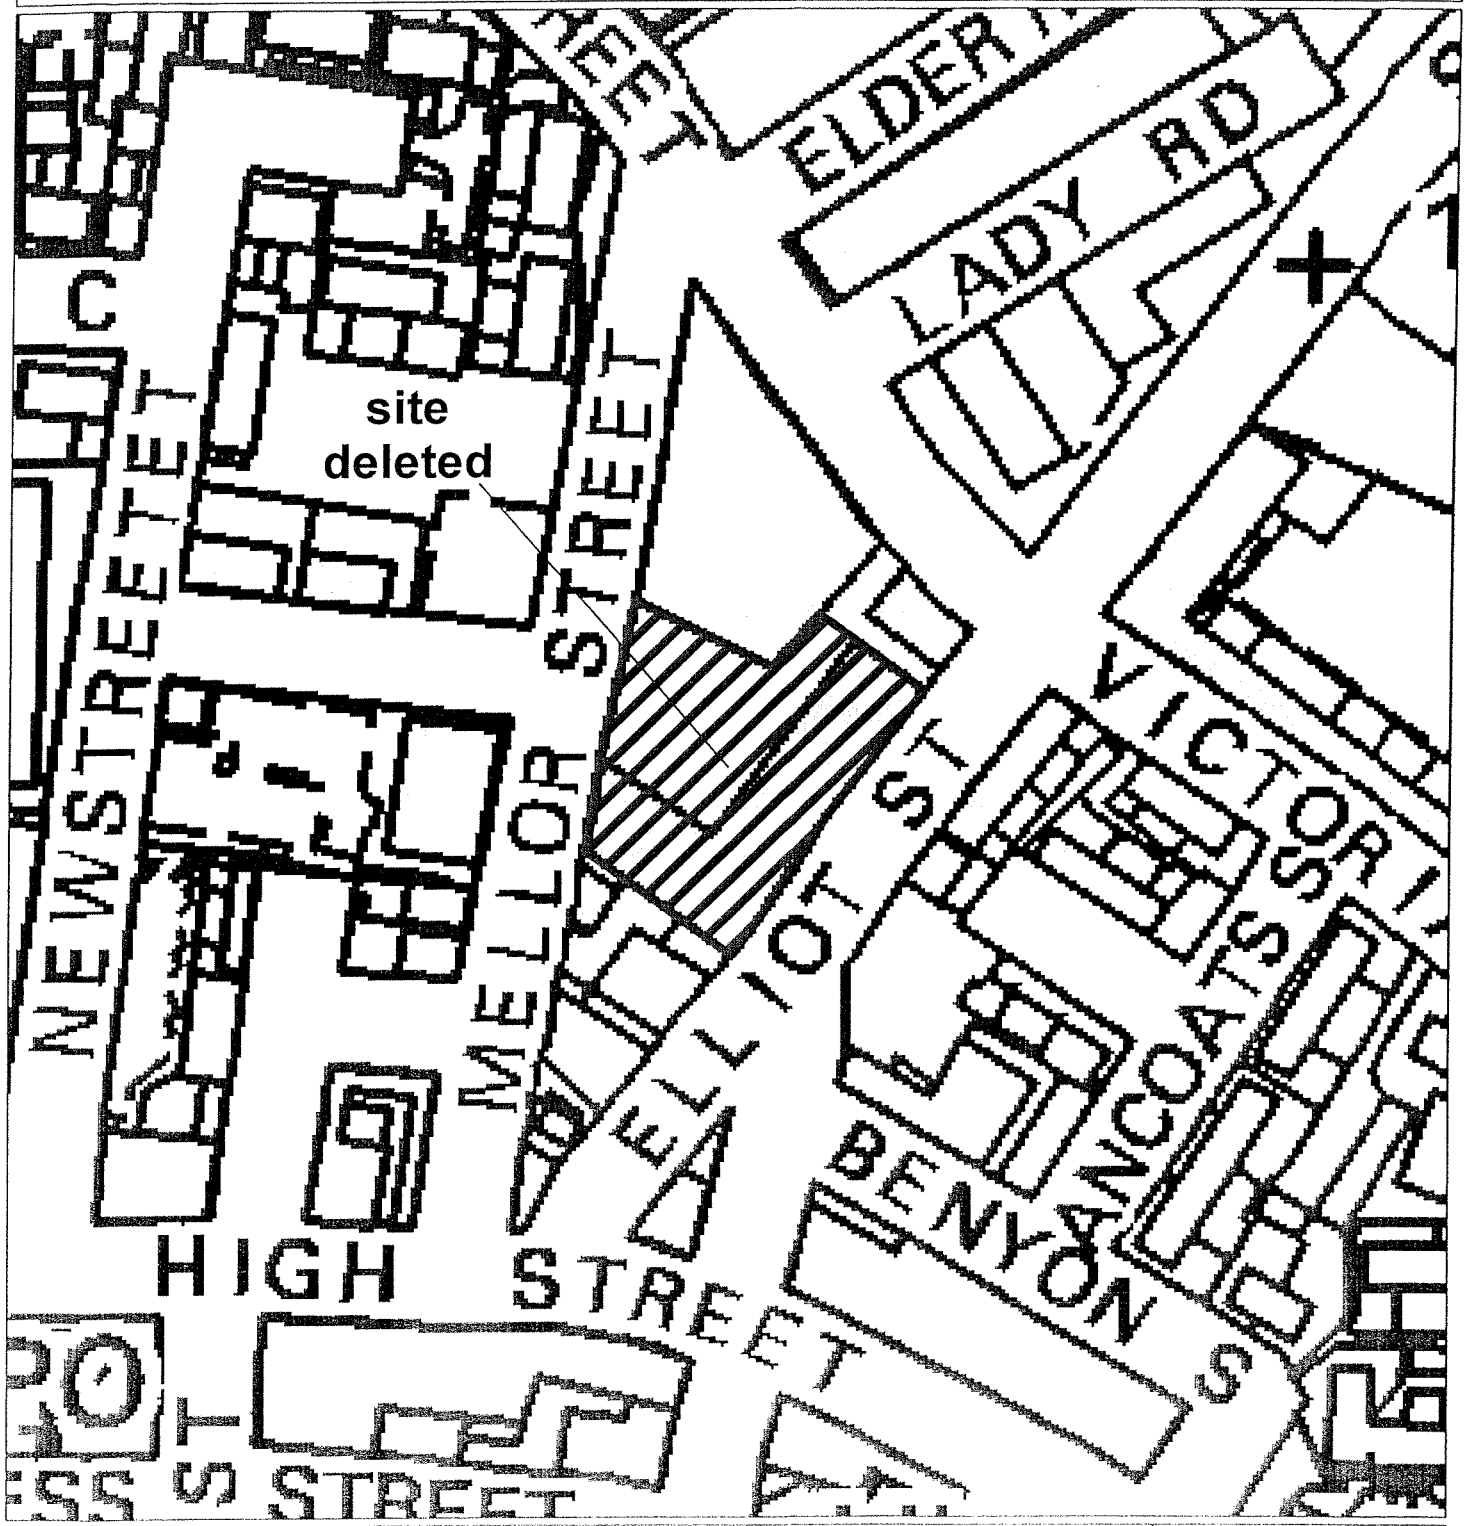

Oldham Unitary Development Plan
Pre-Inquiry Change - November 2004

Scale: 1:1250
OS Ref: SD9504NW

Reproduced from the Ordnance Survey mapping with the permission of the Controller of Her Majesty's Stationery Office © Crown copyright. Unauthorised reproduction infringes Crown copyright and may lead to prosecution or civil proceedings. Oldham MBC Licence No. 100019668. 2004.

OLDHAM Metropolitan Borough

Proposals Map Change No: PIC 106

Policy: H1.1

Site: H1.1.13 Coverhill Road, Grotton, Saddleworth

Change: Phase 1 Housing allocation deleted

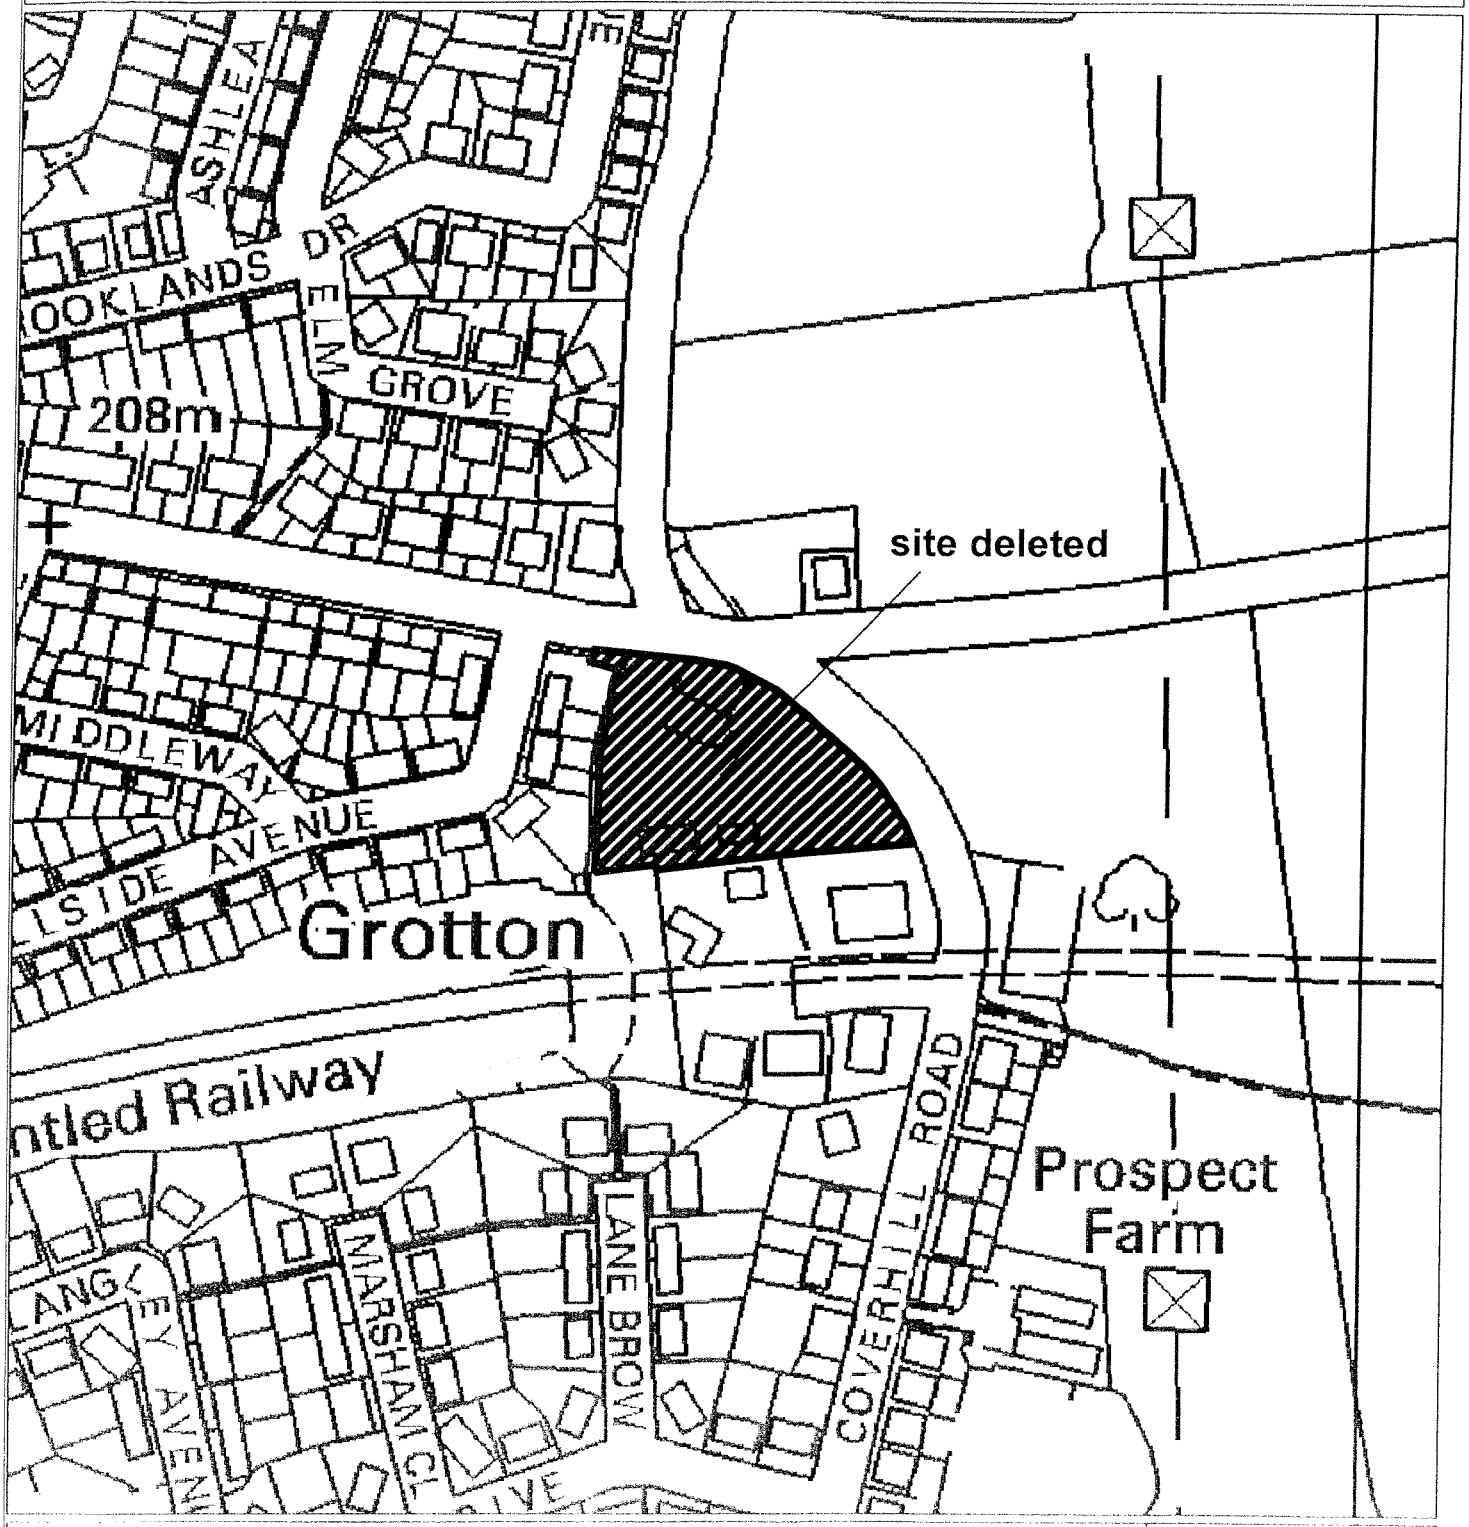

Oldham Unitary Development Plan
Pre-Inquiry Change - November 2004

Scale: 1:2500

OS Ref:

OLDHAM Metropolitan Borough

Reproduced from the Ordnance Survey mapping with the permission of the Controller of Her Majesty's Stationary Office © Crown copyright. Unauthorised reproduction infringes Crown copyright and may lead to prosecution or civil proceedings. Oldham MBC Licence No. 100019685, 2004.

Proposals Map Change No: PIC 107

Policy: H1.1

Site: H1.1.23 Pretoria Road, Oldham

Change: Housing allocation moved from Phase 2 to Phase 1

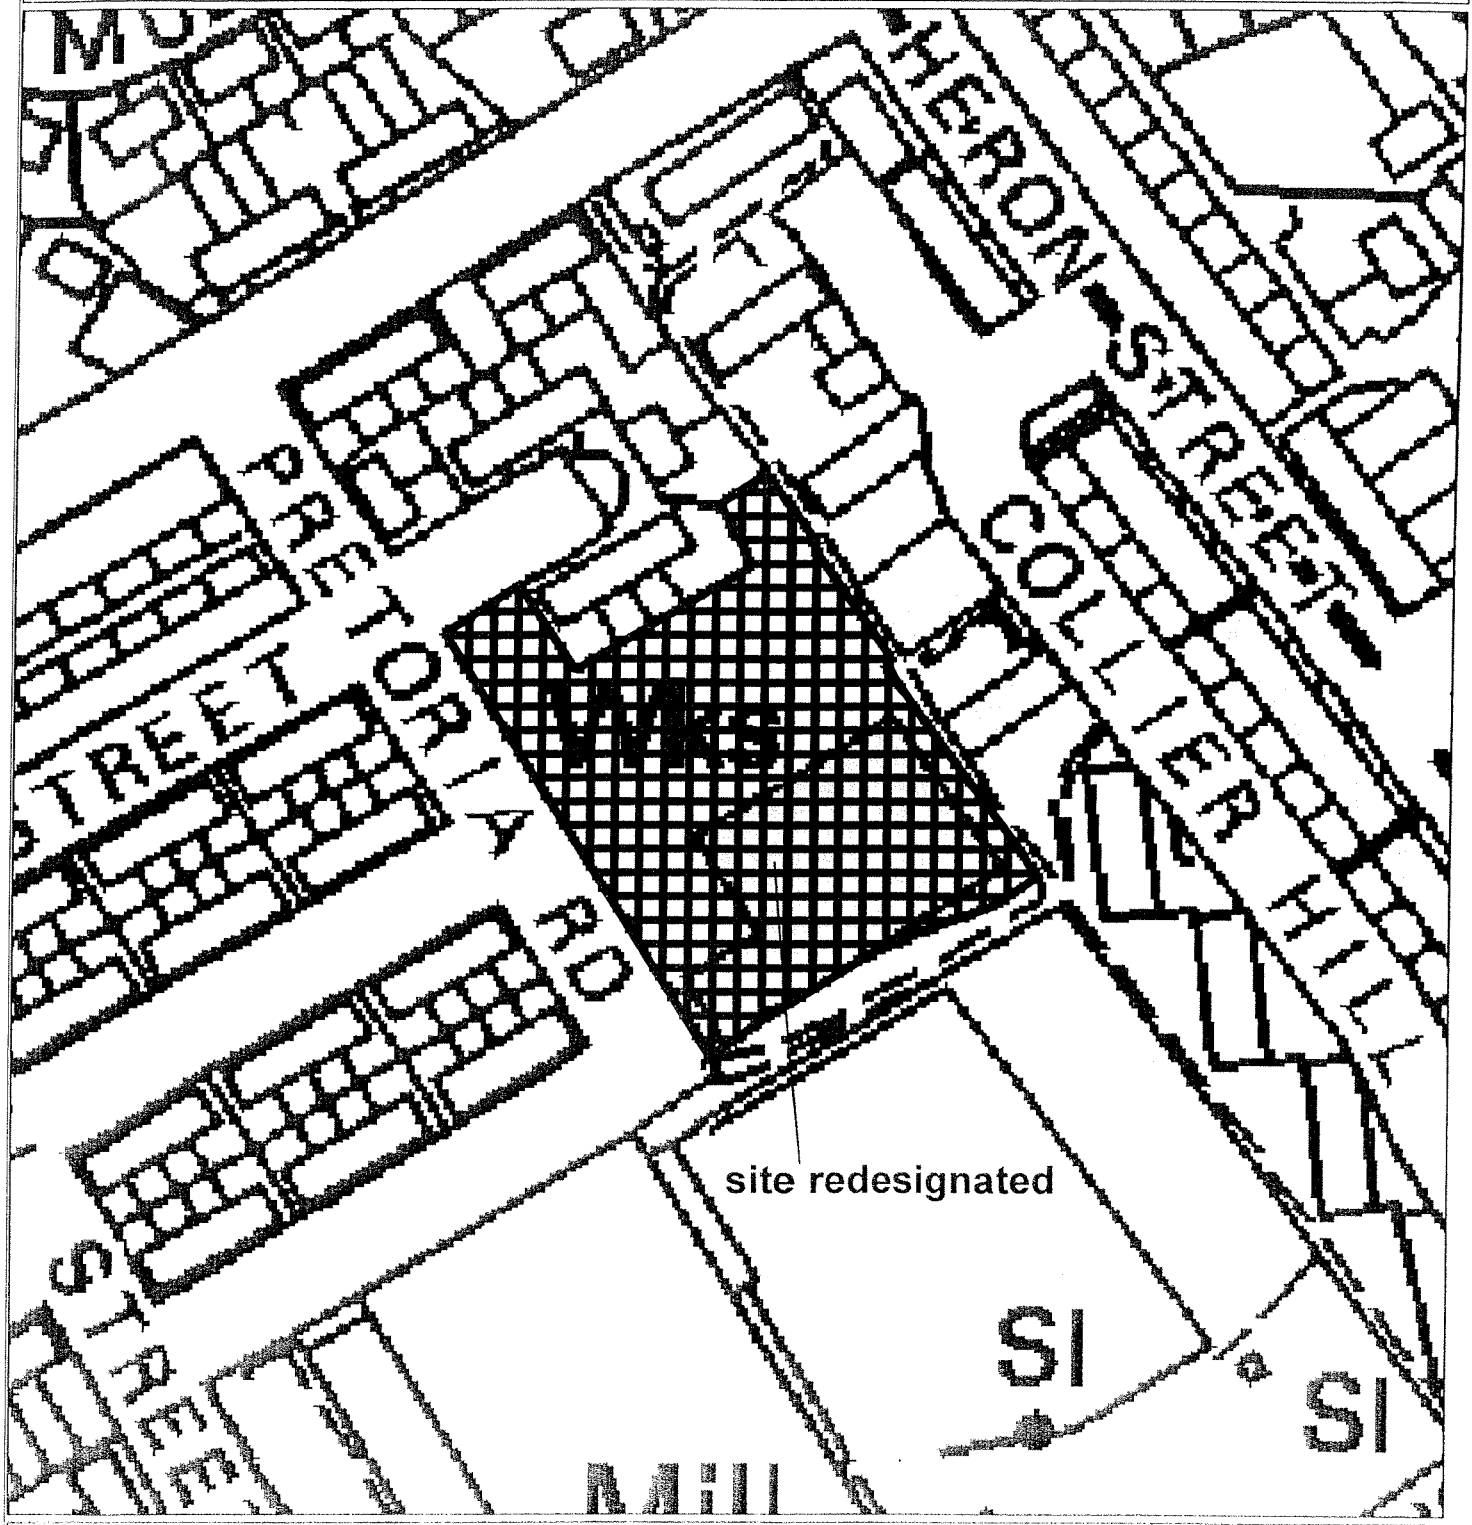

Oldham Unitary Development Plan
Pre-Inquiry Change - November 2004

Scale: 1:1250

OS Ref:

Reproduced from the Ordnance Survey mapping with the permission of the Controller of Her Majesty's Stationery Office © Crown copyright.
Unauthorised reproduction infringes Crown copyright and may lead to prosecution or civil proceedings. Oldham MBC Licence No. 100019686. 2004.

OLDHAM Metropolitan Borough

Proposals Map Change No: PIC 108

Policy: H1.1

Site: H1.1.25 Jowett Street, Oldham

Change: Housing allocation moved from Phase II to Phase I

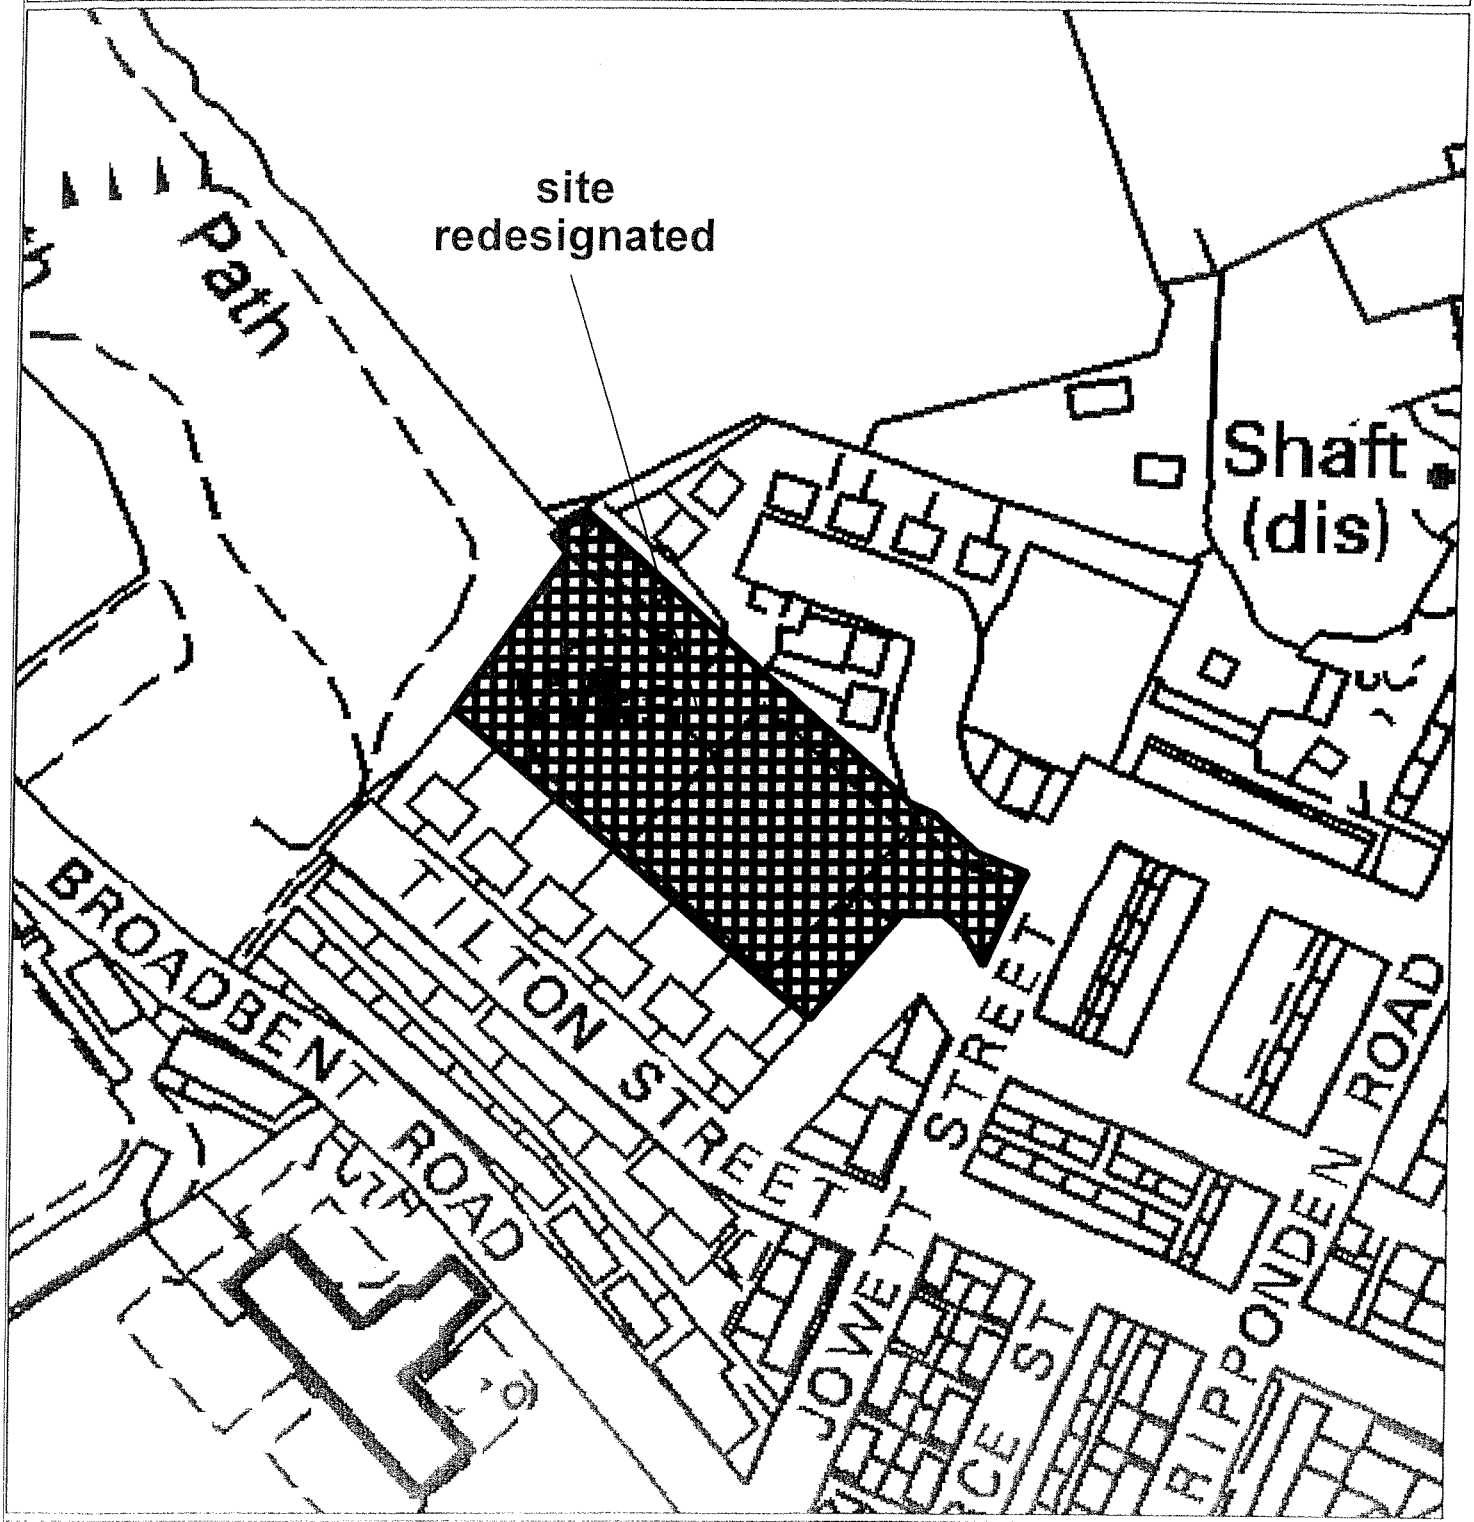

Oldham Unitary Development Plan
Pre-Inquiry Change - November 2004

Scale: 1:1750

OS Ref: SD94065W

Reproduced from the Ordnance Survey mapping with the permission of the Controller of Her Majesty's Stationery Office © Crown copyright.
Unauthorised reproduction infringes Crown copyright and may lead to prosecution or civil proceedings. Oldham MBC Licence No. 100019568. 2004.

OLDHAM
Metropolitan Borough

Proposals Map Change No: PIC 109

Policy: H1.2

Site: H1.2.13 Holden Fold Lane, Royton

Change: Site boundary amended. Land removed from allocation

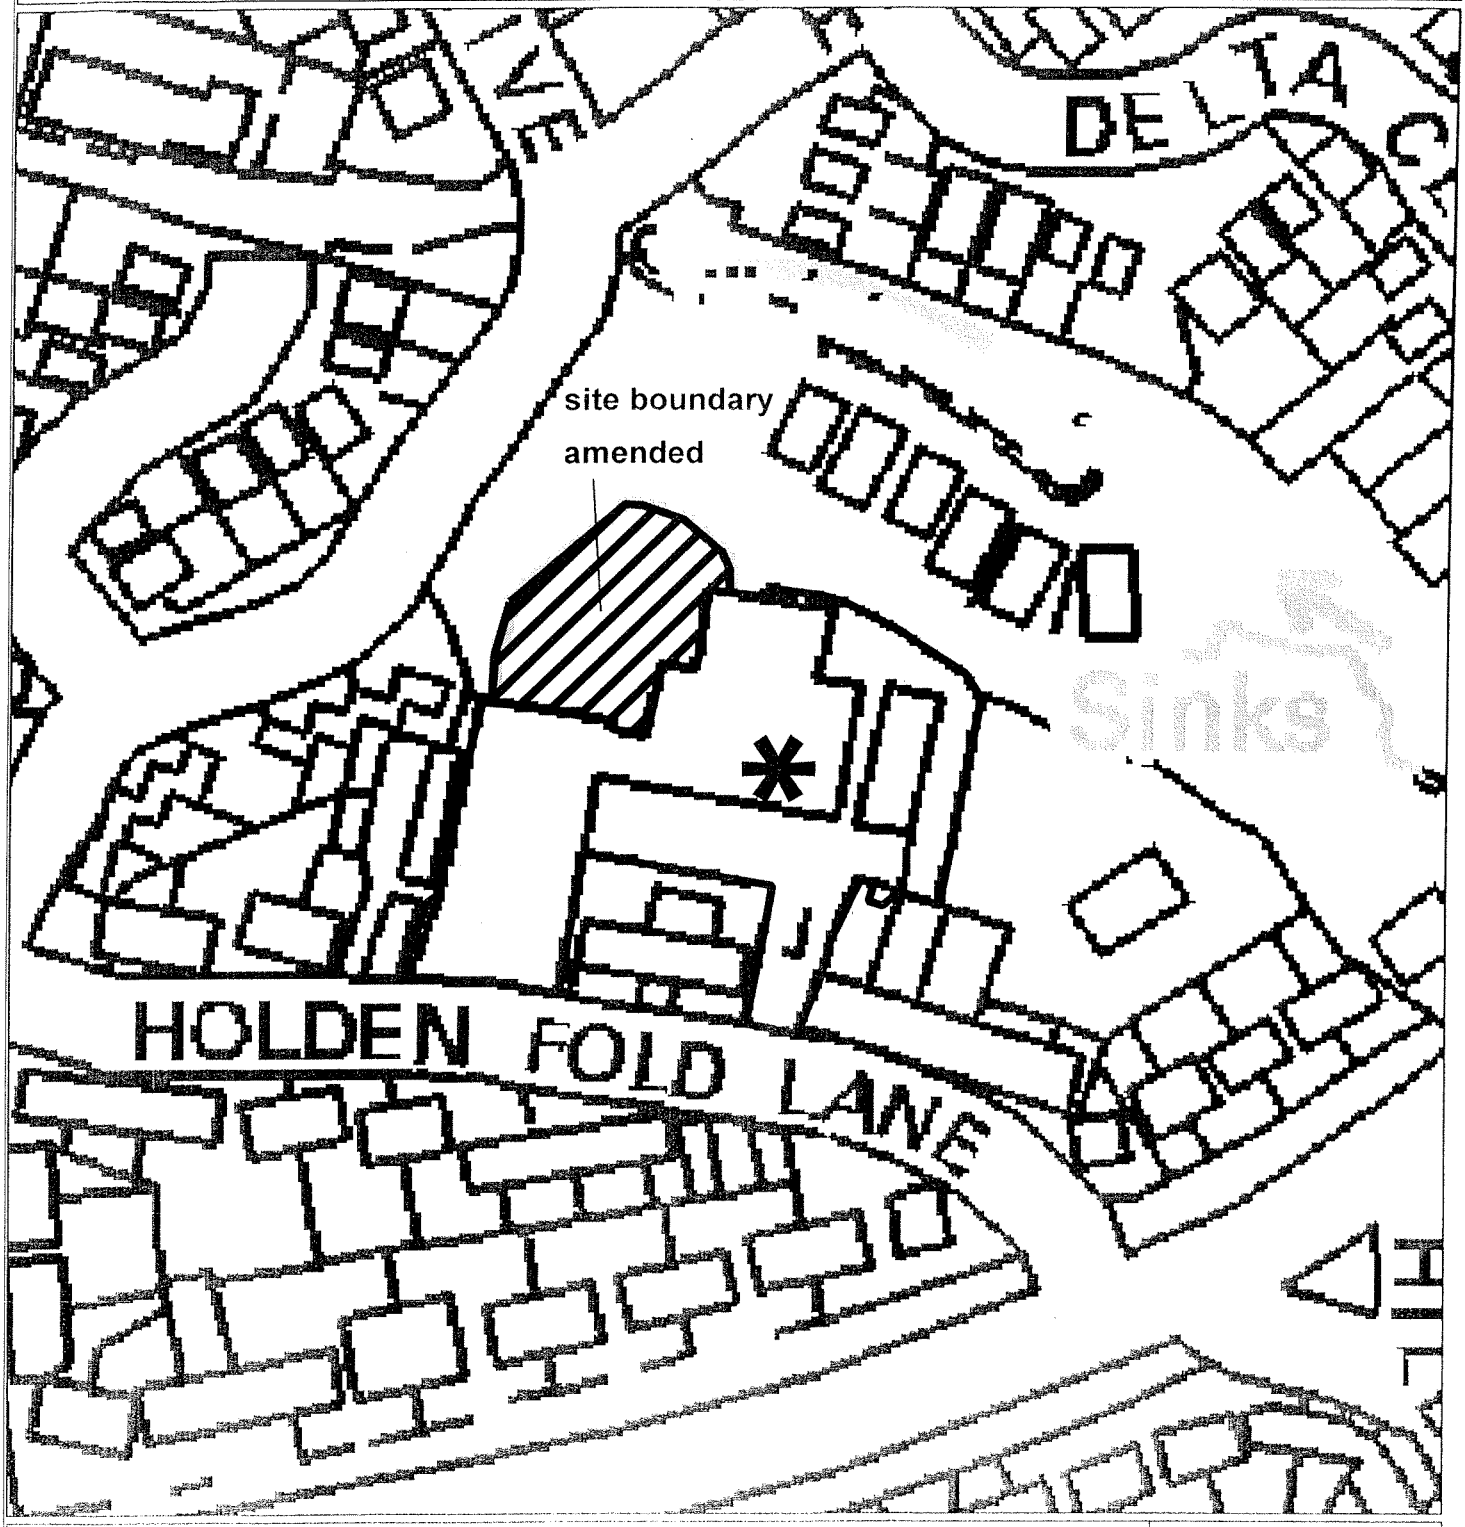

Oldham Unitary Development Plan
Pre-Inquiry Change - November 2004

Scale: 1:1250

OS Ref:

Reproduced from the Ordnance Survey mapping with the permission of the Controller of Her Majesty's Stationery Office © Crown copyright.
Unauthorised reproduction infringes Crown copyright and may lead to prosecution or civil proceedings. Oldham MBC Licence No. 100019656. 2004

OLDHAM Metropolitan Borough

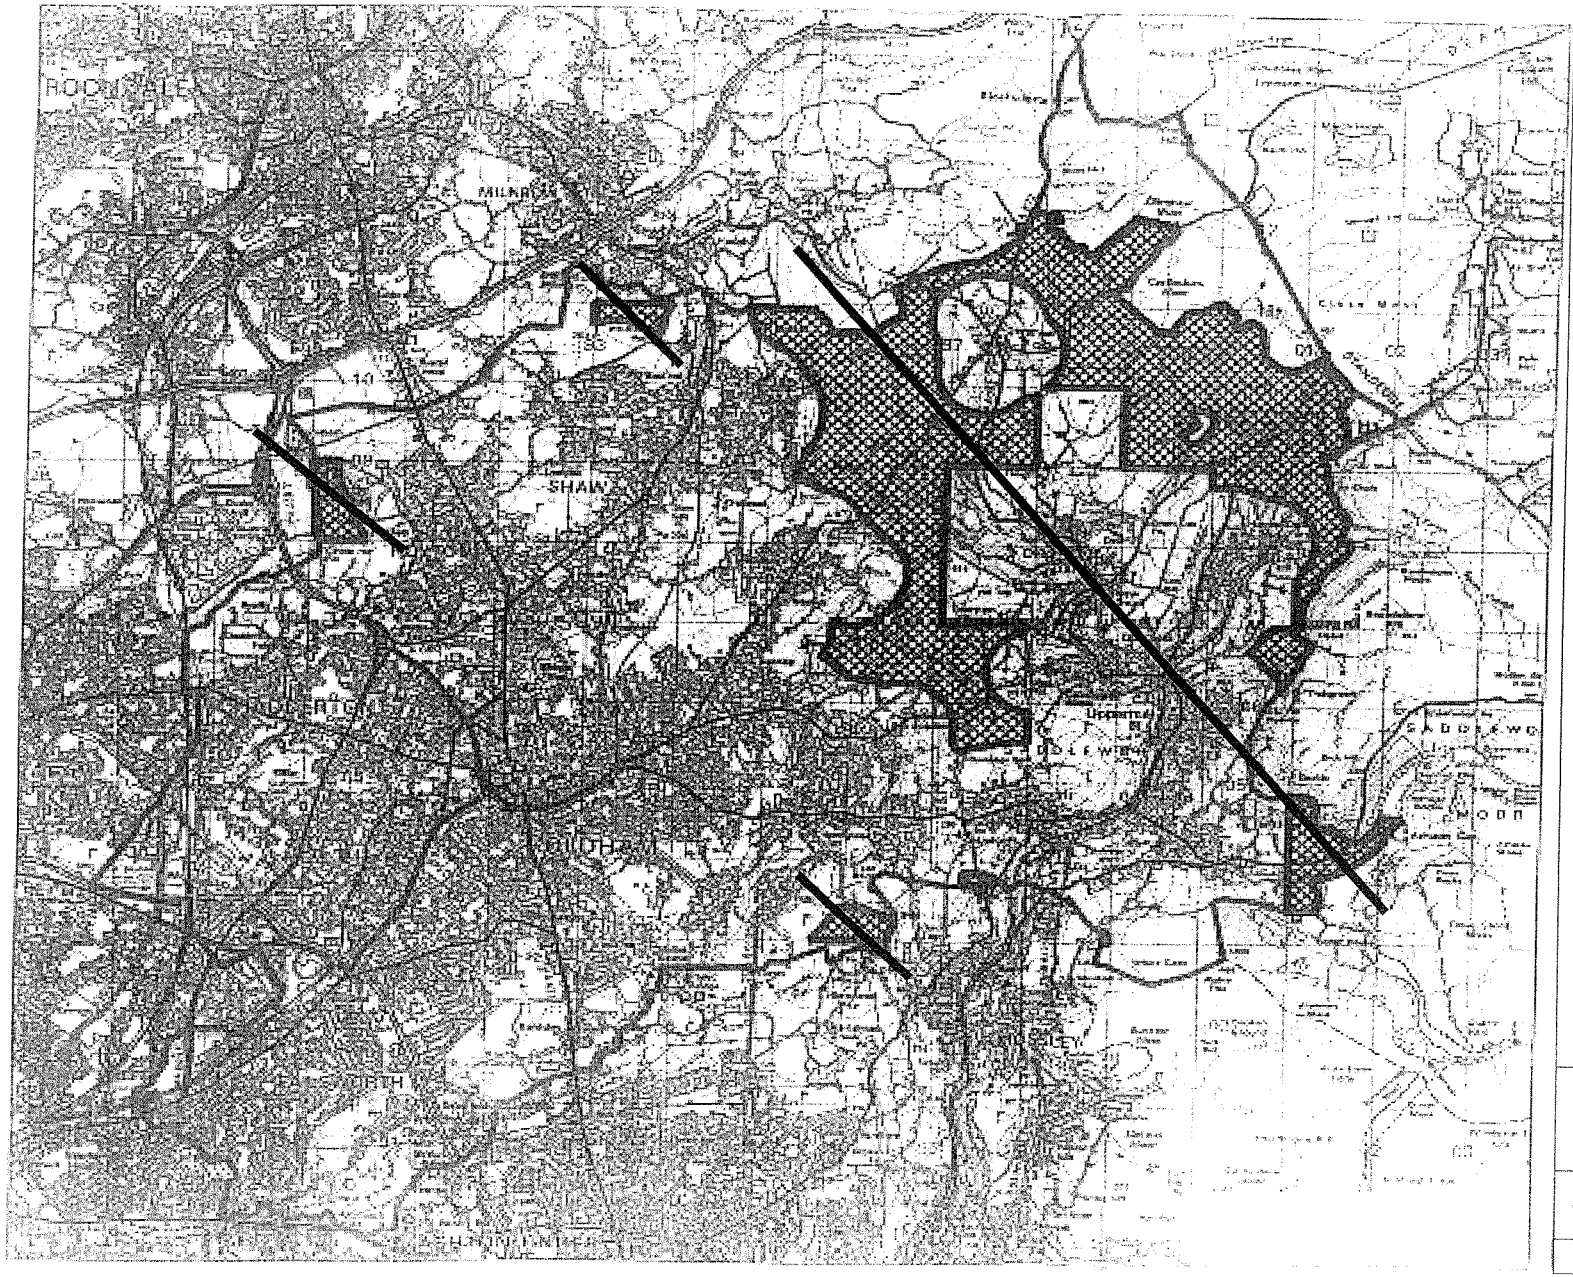

Proposals Map Change No: PIC110

Revised Deposit Policy: NR3.2

Location: Borough Wide

Change: Delete Areas of Search for Wind Development

Oldham Unitary Development Plan
Pre-Inquiry Changes – November 2004

Scale: 1 : 55000

OLDHAM Metropolitan Borough