Hollinwood

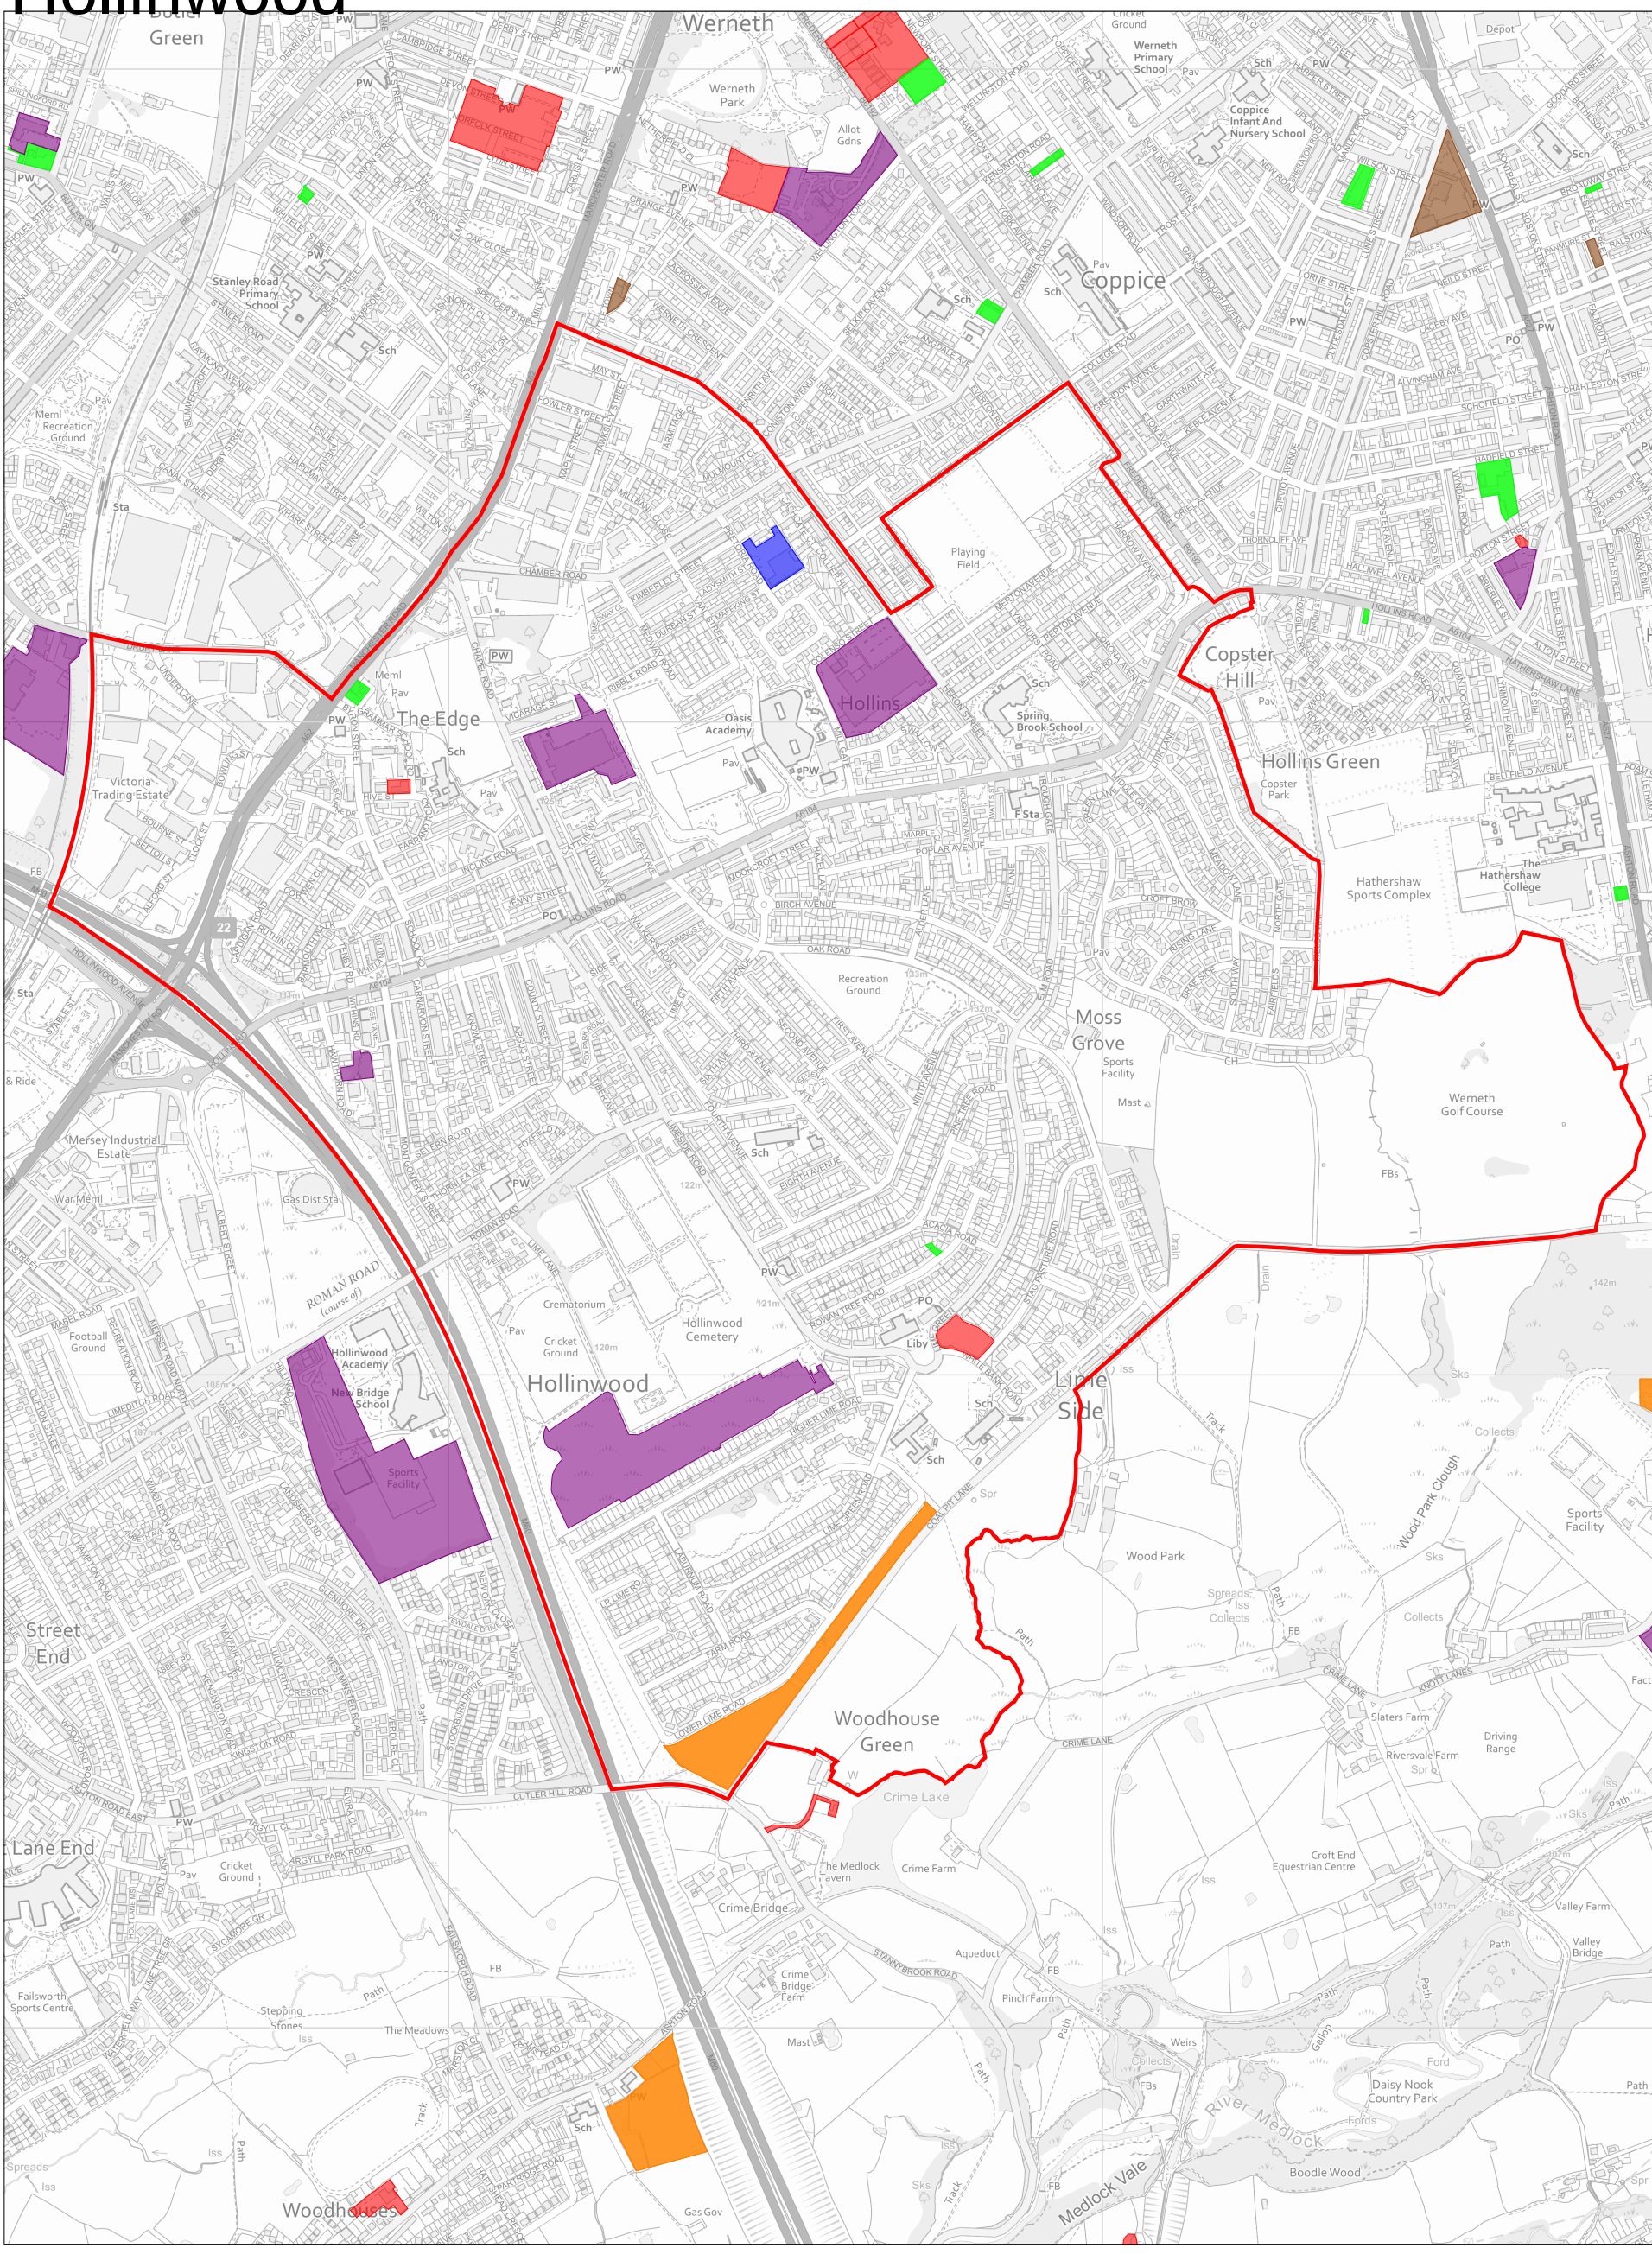

Drawn by:	
Division:	
Drawing no:	
Date: 04:02:22	Scale: 1:10000

Under Construction 2021
Planning Permission 2021
Phase 1 Housing Allocations 2021
Phase 2 Housing Allocations 2021
Lapsed & Stalled over 5 dwellings 2021
Potential Sites 2021

N

Oldham Council

© Crown copyright and database rights [2021] Ordnance Survey licence 0100019668