NOTE - Responsibility is not accepted for errors made by others in scaling from this drawing. All construction information should be taken from figured dimensions only

METRES

0 1 2 3 4 5

SCALE: 1:50

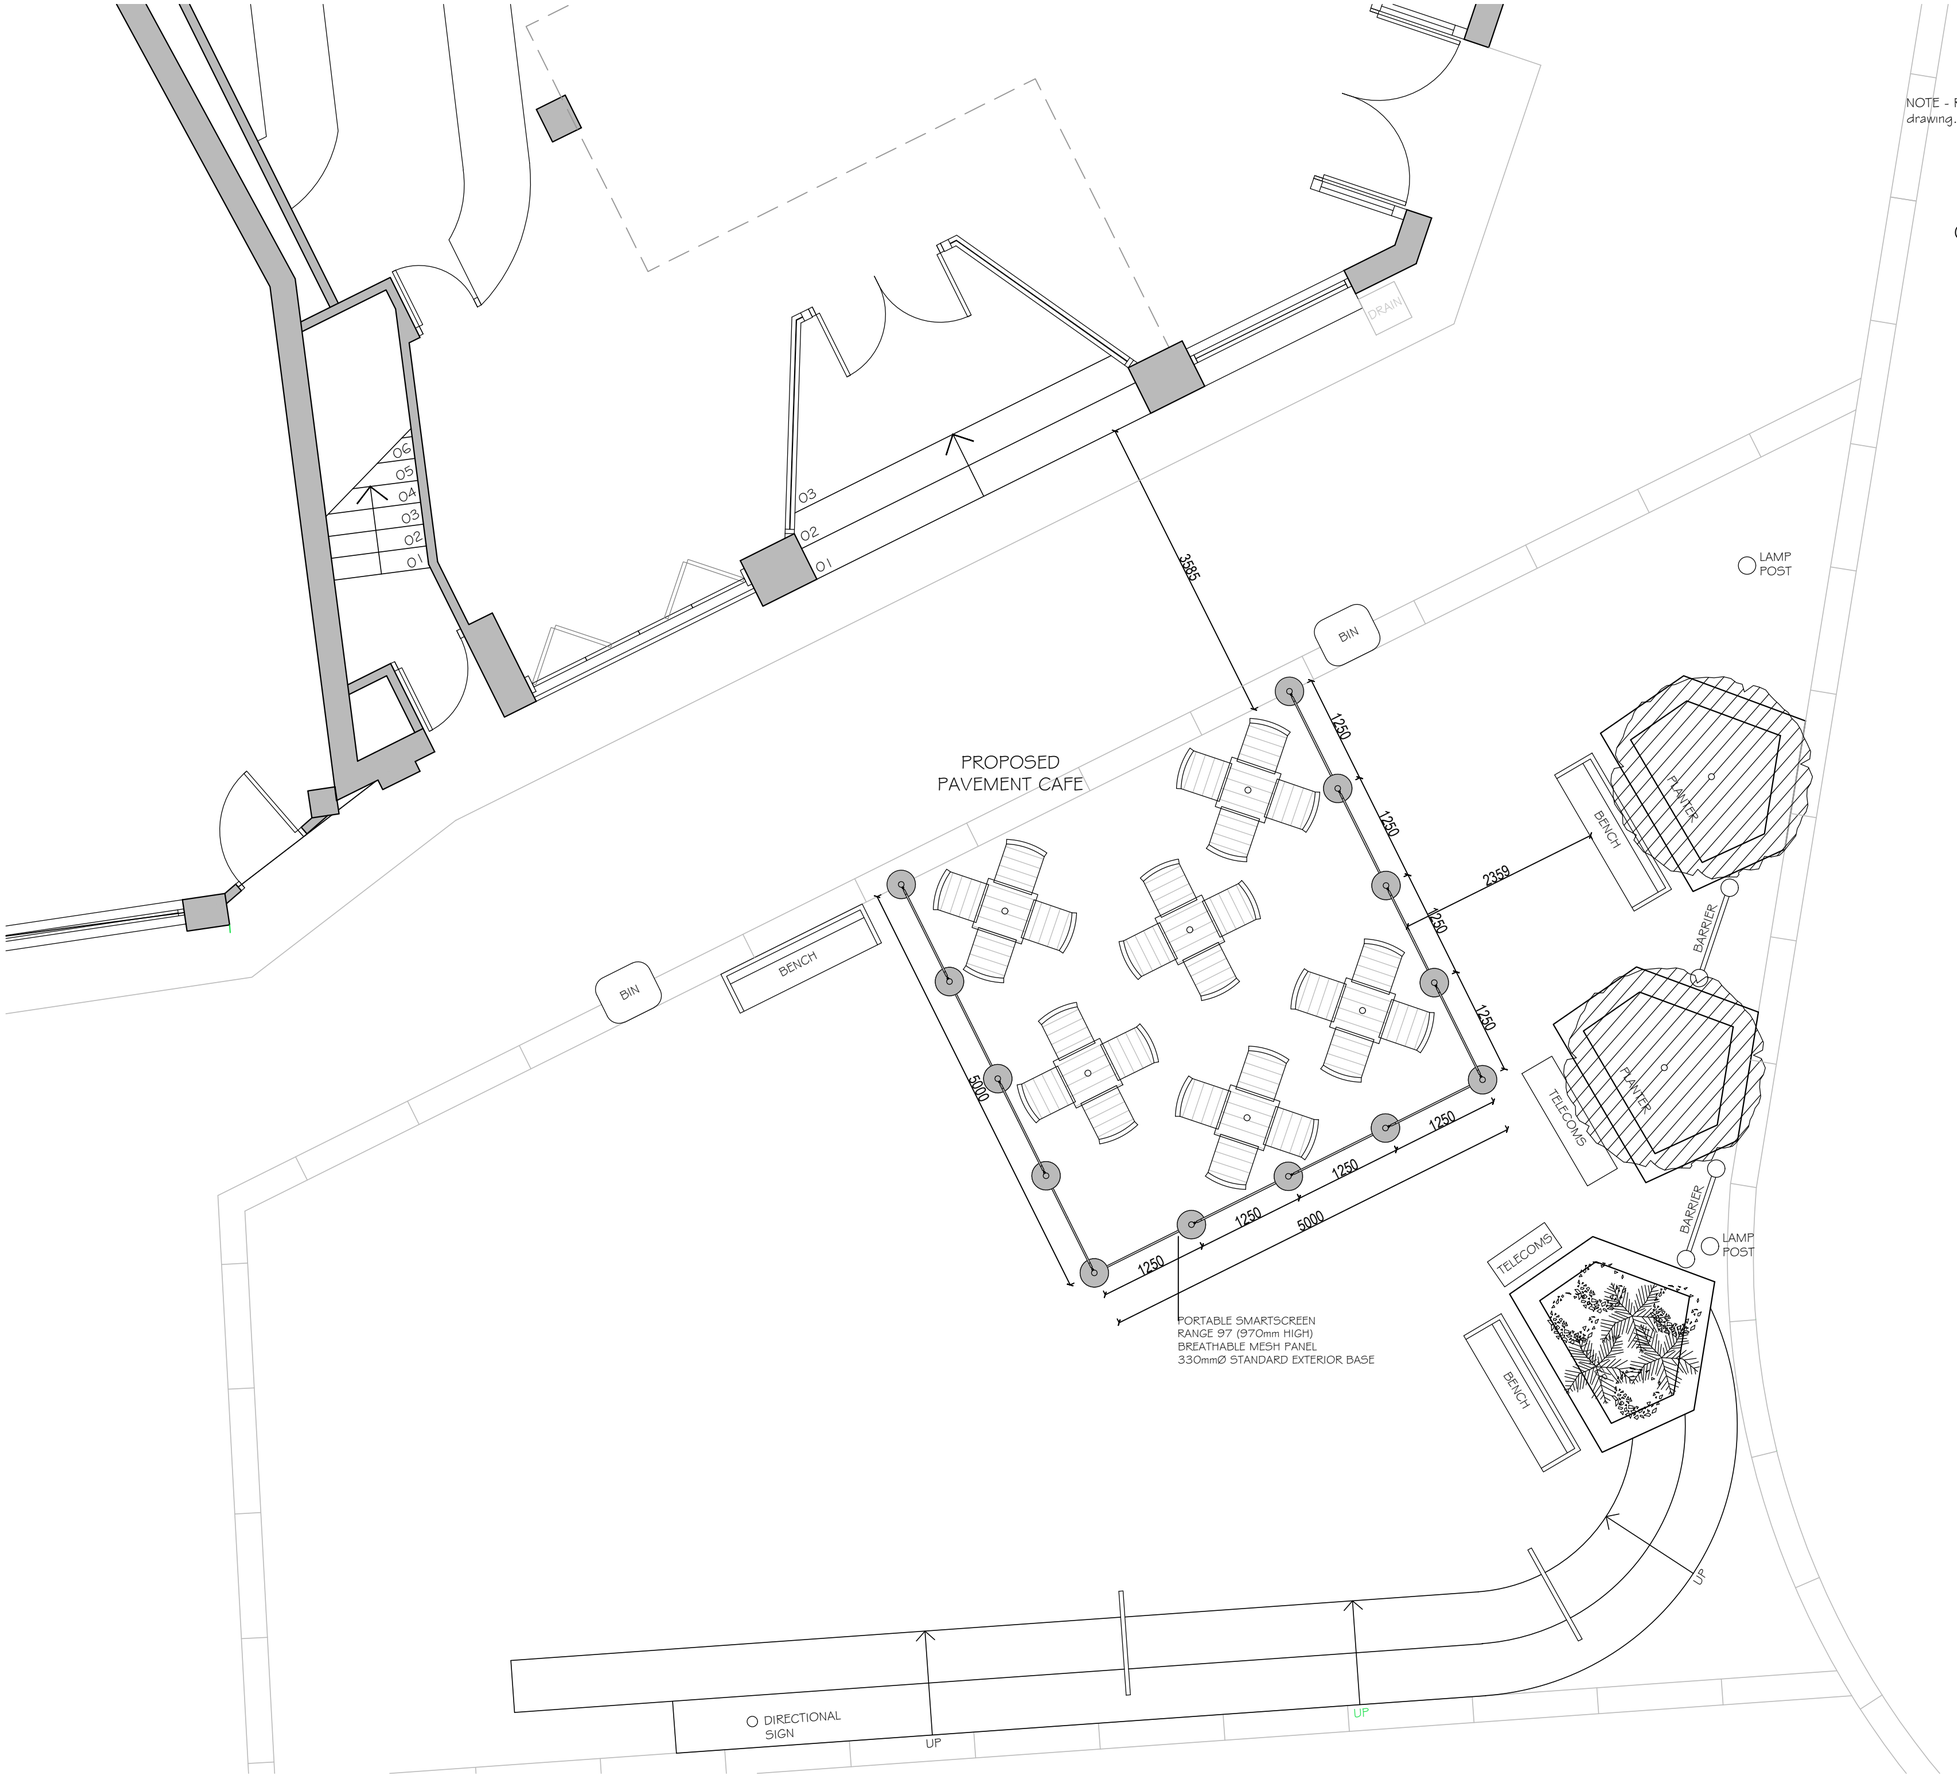

REVISIONS

-

kdpa

Basepoint Business Centre, Little High Street,
Shoreham by Sea, West Sussex BN43 5EG
+44 (0)1273 467518 **www.kdpaine.co.uk**

CLIENT	JD WETHERSPOON PLC
PROJECT	PUB NO: 395 THE UP STEPS INN OLDHAM
DRAWING	PROPOSED PAVEMENT CAFE

SCALE	DATE	DRAWN
A2/1:50	JUN 2021	AKS
PROJECT No	DRAWING No	REVISION
7697	03	