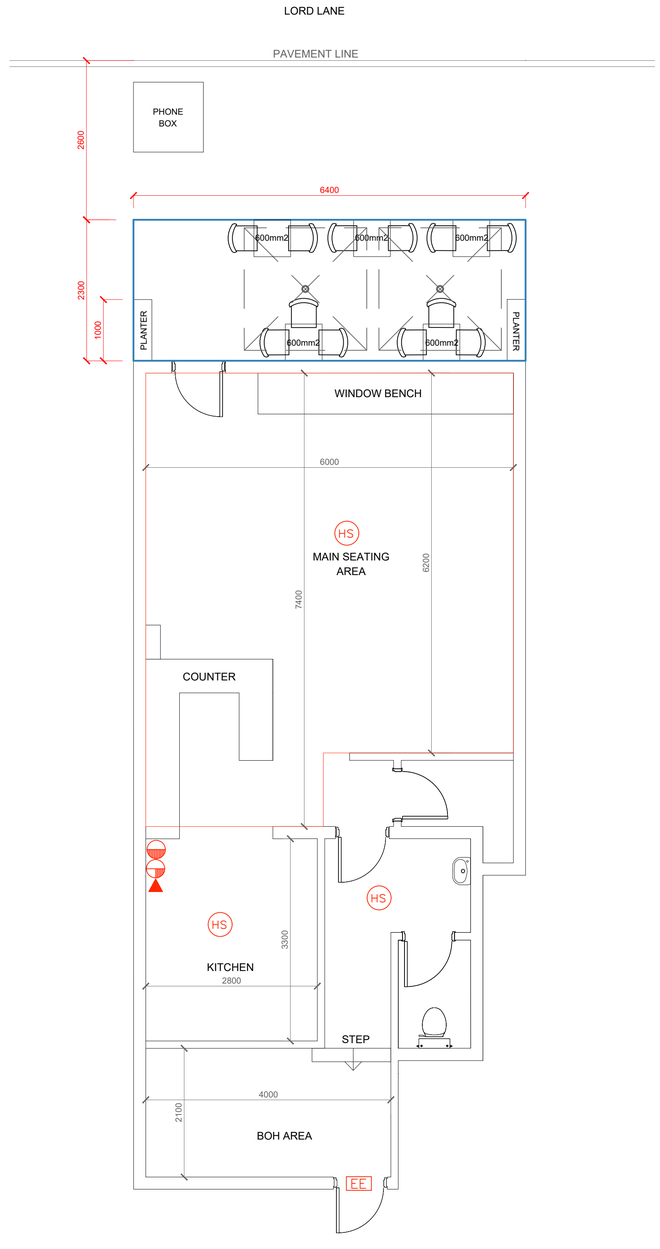

LICENSE KEY

- EMERGENCY FLOOD LIGHT
- EMERGENCY LIGHT
- EE ILLUMINATED "EMERGENCY EXIT" SIGN
- ILLUMINATED "EXIT" SIGN
- BREAK GLASS ALARM POINT
- FIRE ALARM SOUNDER
- HD HEAT DETECTOR
- HS HEAT/SMOKE DETECTOR
- SD SMOKE DETECTOR
- FDXXS / FRSC FIRE DOORTO XX (SHOWN ON DOOR) MINS. FIRE RESISTANT SELF CLOSING. COMBINED INTUMESCENT STRIP AND SMOKE SEAL
- MHO MAGNETIC HOLD OPEN LINKED TO FIRE ALARM (DOOR RELASE FAILSAFE)
- F.P MAIN FIRE PANEL
- F.R.P FIRE REPETER PANEL
- VISUAL WARNING DEVICE
- 9 LITRE WATER FIRE EXTINGUISHER
- DRY POWDER FIRE EXTINGUISHER
- Co2 FIRE EXTINGUISHER
- FIRE BLANKET
- 60 MINS FIRE PROTECTION TO WALLS
- 30 MINS FIRE PROTECTION TO WALLS

NOTICES TO DOORS:

- N1 FIRE DOOR KEEP CLEAR.
- N2 PUSH BAR TO OPEN.
- N3 KEEP CLOSED LOCKED.
- N4 GENERAL FIRE NOTICE.
- N5 STAFF FIRE NOTICE.

- LICENCED AREA (INCL. BARS)
- LICENCED AREA (EXTERIOR)

DRAWING REVISION / ISSUE STATUS

Issue	Details	By	Date
A	Original Survey-copy	NW	21.07.21

DO NOT SCALE FROM DRAWING. ALL DIMENSIONS TO BE TAKEN & VERIFIED ON SITE BY CONTRACTOR, SUPPLIER OR FABRICATOR. ANY DISCREPANCIES TO BE NOTIFIED TO THE CONTRACT ADMINISTRATOR IMMEDIATELY. THIS DRAWING IS THE PROPERTY OF NATALIE WALDRON DESIGN LTD

SCALE: 1:100

FOR FURTHER INFORMATION PLEASE CONTACT:

NATALIE WALDRON DESIGN LTD
APPLE BARN,
DRAKELOW GORSE FARM,
YATEHOUSE LANE,
BYLEY
CW10 9NS

TEL: 07939 590 198
email: natalie@nataliewaldrondesign.com

THREE ELEVEN LTD

REVISION / ISSUE: A
PASSED:

SCALE: 1:50 @ A1
INTENTION: monochrome-colour
DRAWING NO: CS TE 2021 01
DATE: 21.07.2021
TITLE: PROPOSED STREET CAFE PAVEMENT LICENSE
JOB:

THE CORNER SLICE,
141 LORD LN,
FAILSWORTH,
MANCHESTER,
M35 0QH