

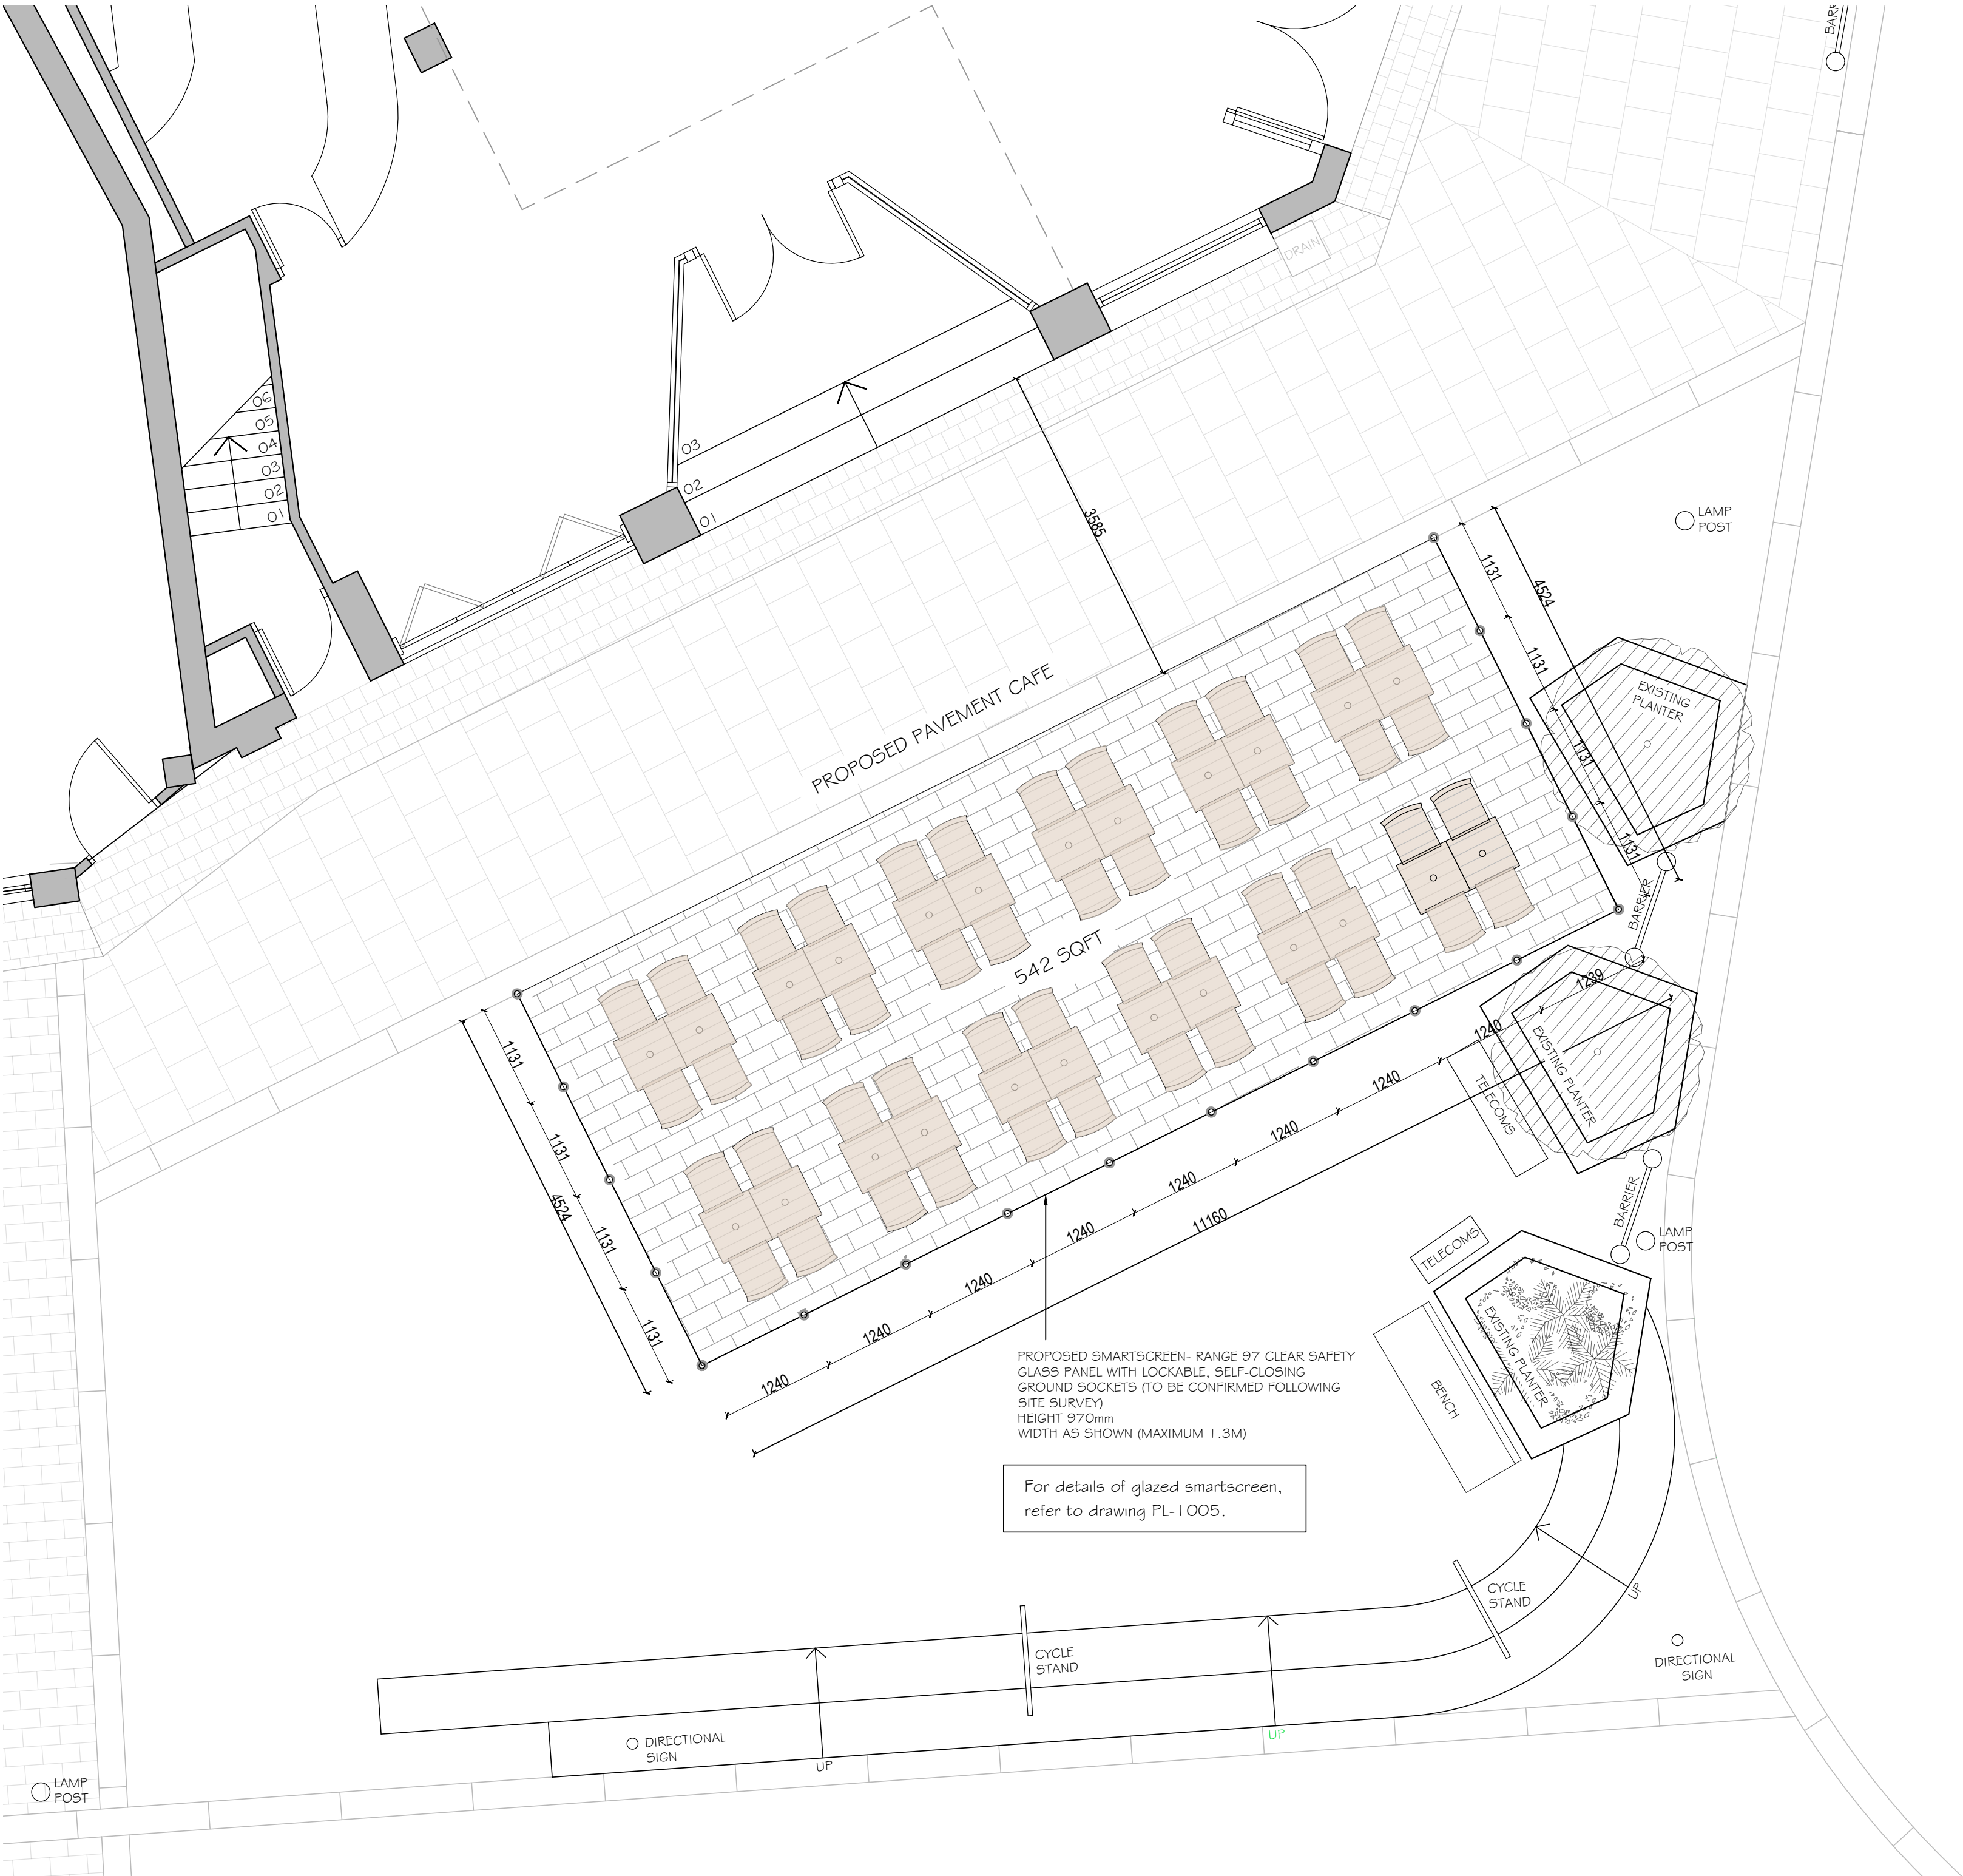


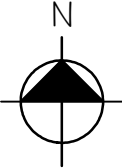

NOTE - Responsibility is not accepted for errors made by others in scaling from this drawing. All construction information should be taken from figured dimensions only

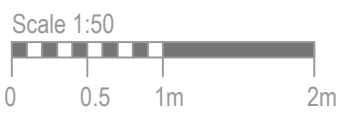

REVISIONS

kdp		
Basepoint Business Centre, Little High Street, Shoreham by Sea, West Sussex BN43 5EG +44 (0)1273 467518 www.kdpaine.co.uk		
CLIENT	JD WETHERSPOON PLC	
PROJECT	PUB NO: 395 THE UP STEPS INN OLDHAM, OL1 3AJ	
DRAWING	PROPOSED PAVEMENT CAFE LAYOUT	
SCALE	A2/1:50	DATE
PROJECT No	7697	DATE
DRAWING No	PL-1003	DATE
REVISION	AA	DATE